PLAN OF SHREE MATI MOHARI DEVI TAPARIA SHIKSHA SHASTRI COLLEGE JASWANTGARH

SCALE = 1 INCH = 10 FEET

1" = 10'

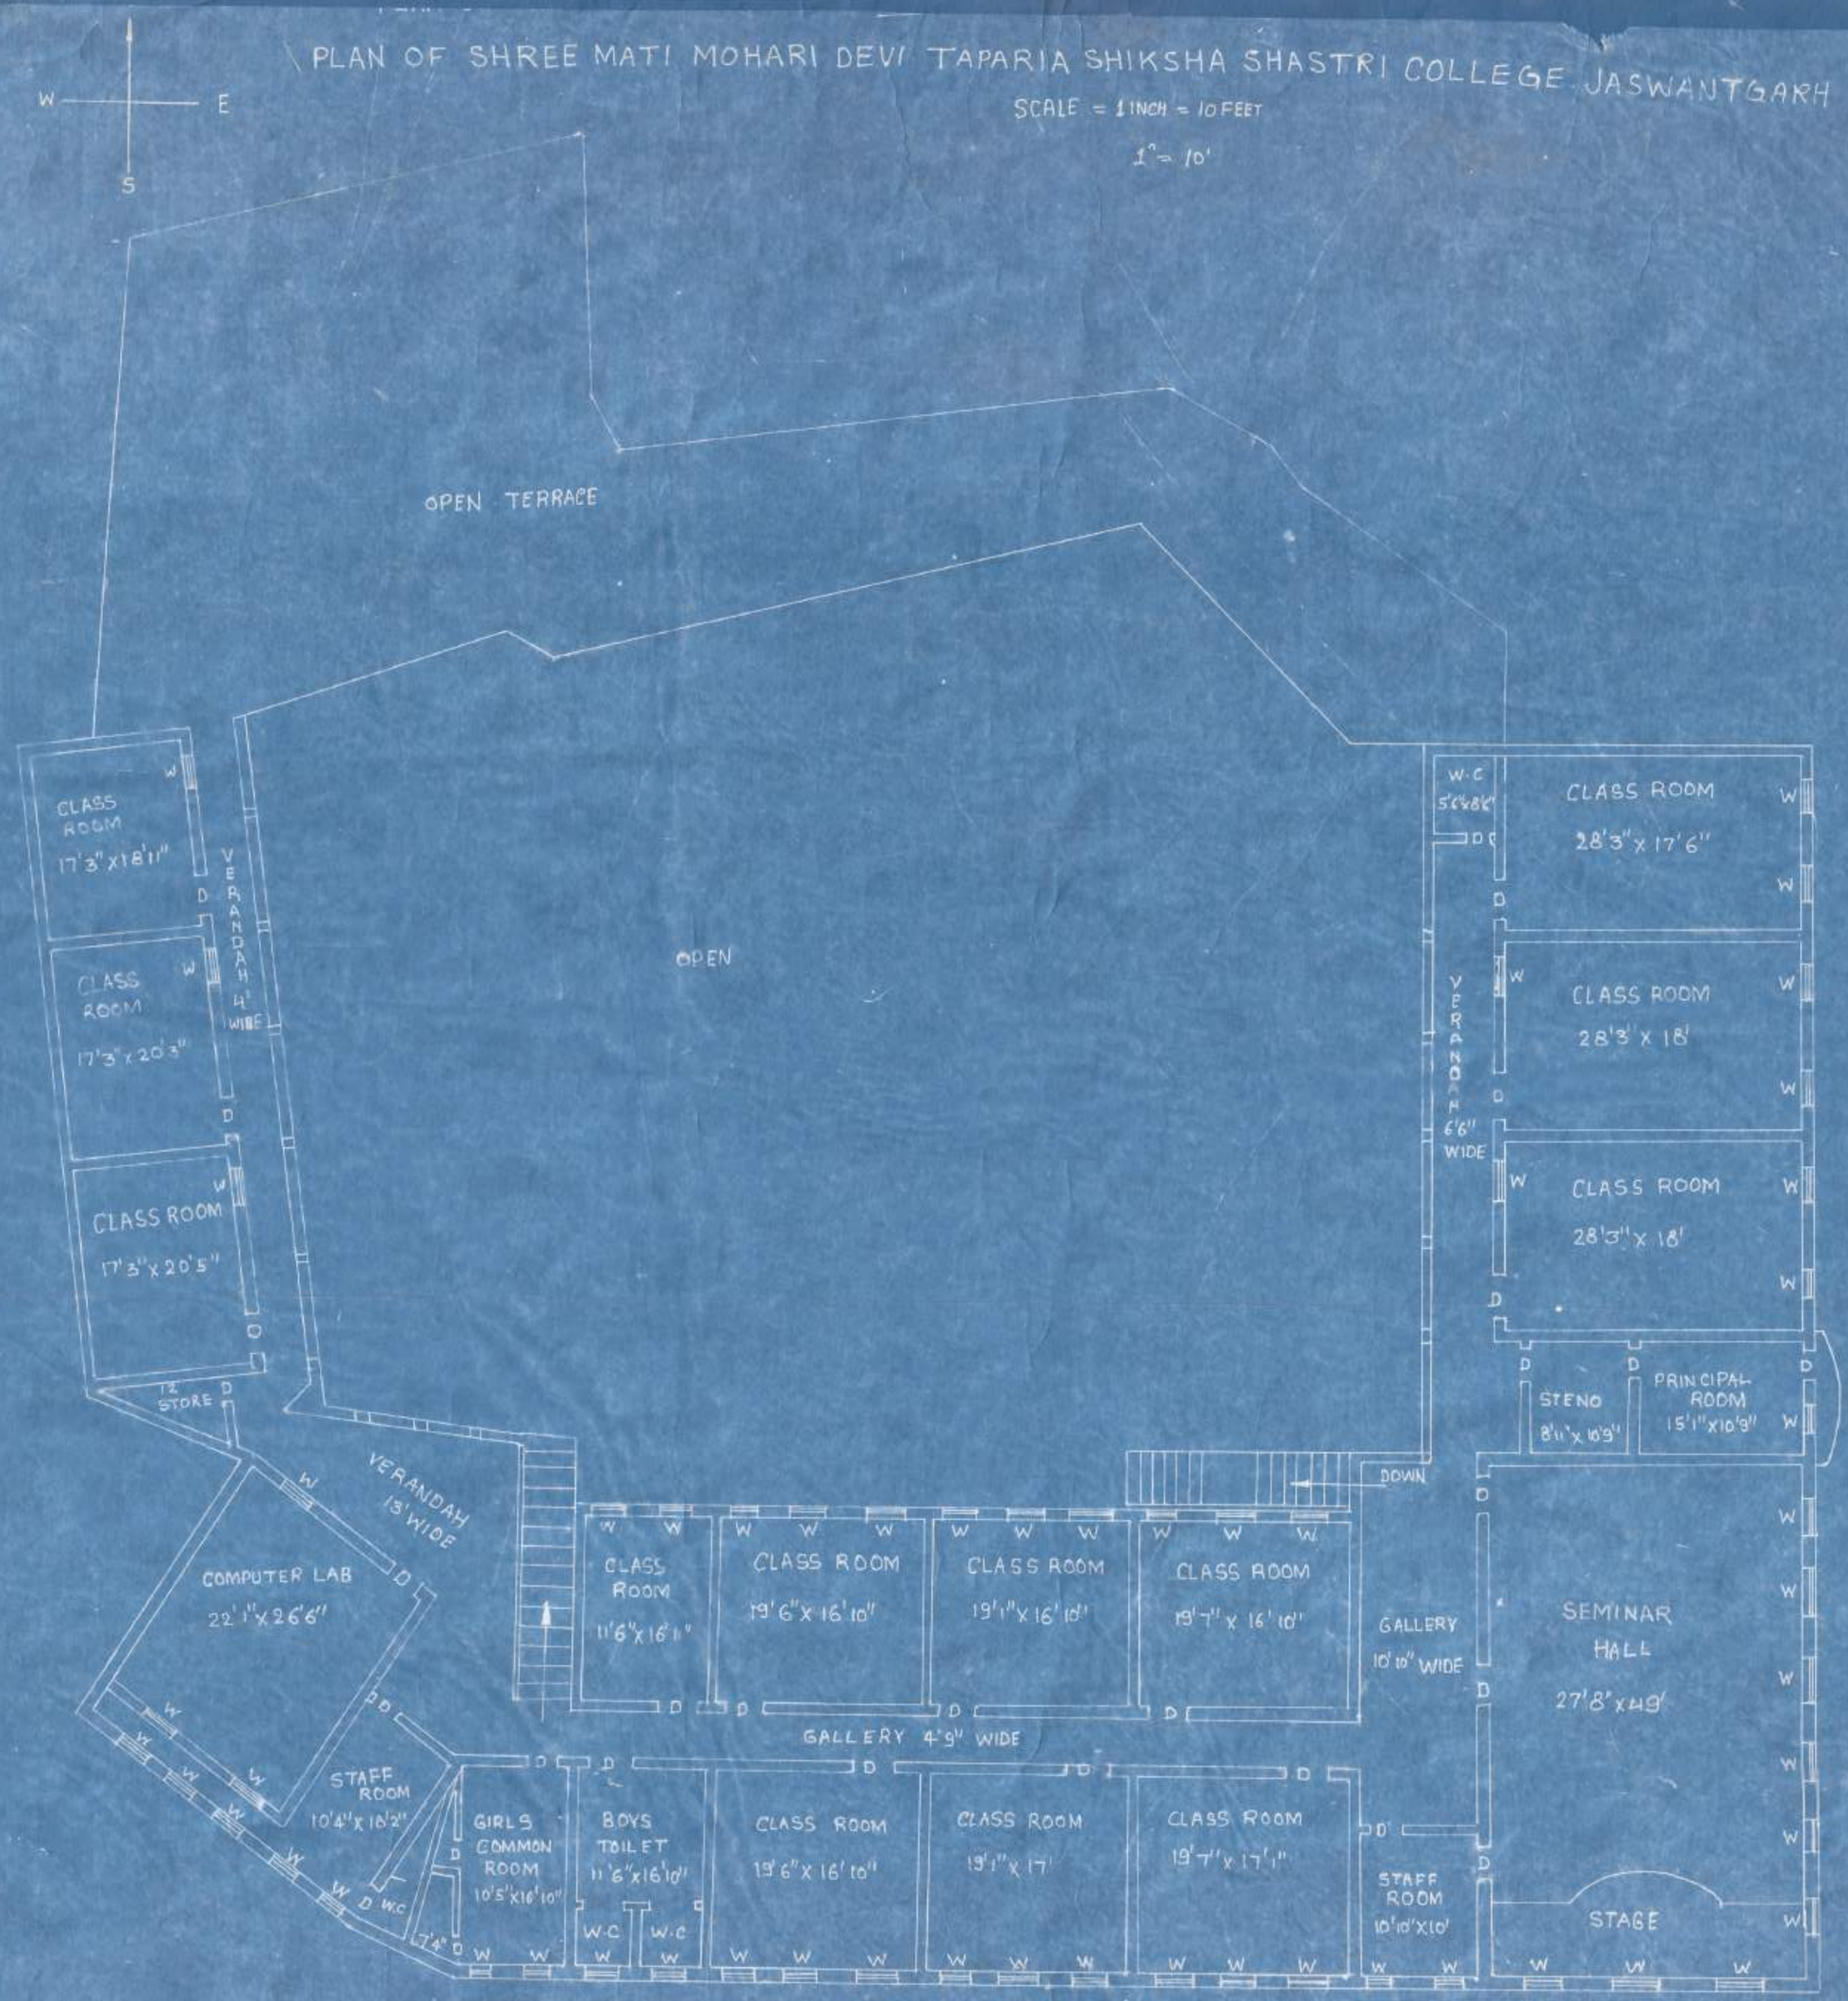

FIRST FLOOR PLAN

DRG. BY — SIRANDAR KHILJI

SUNIL